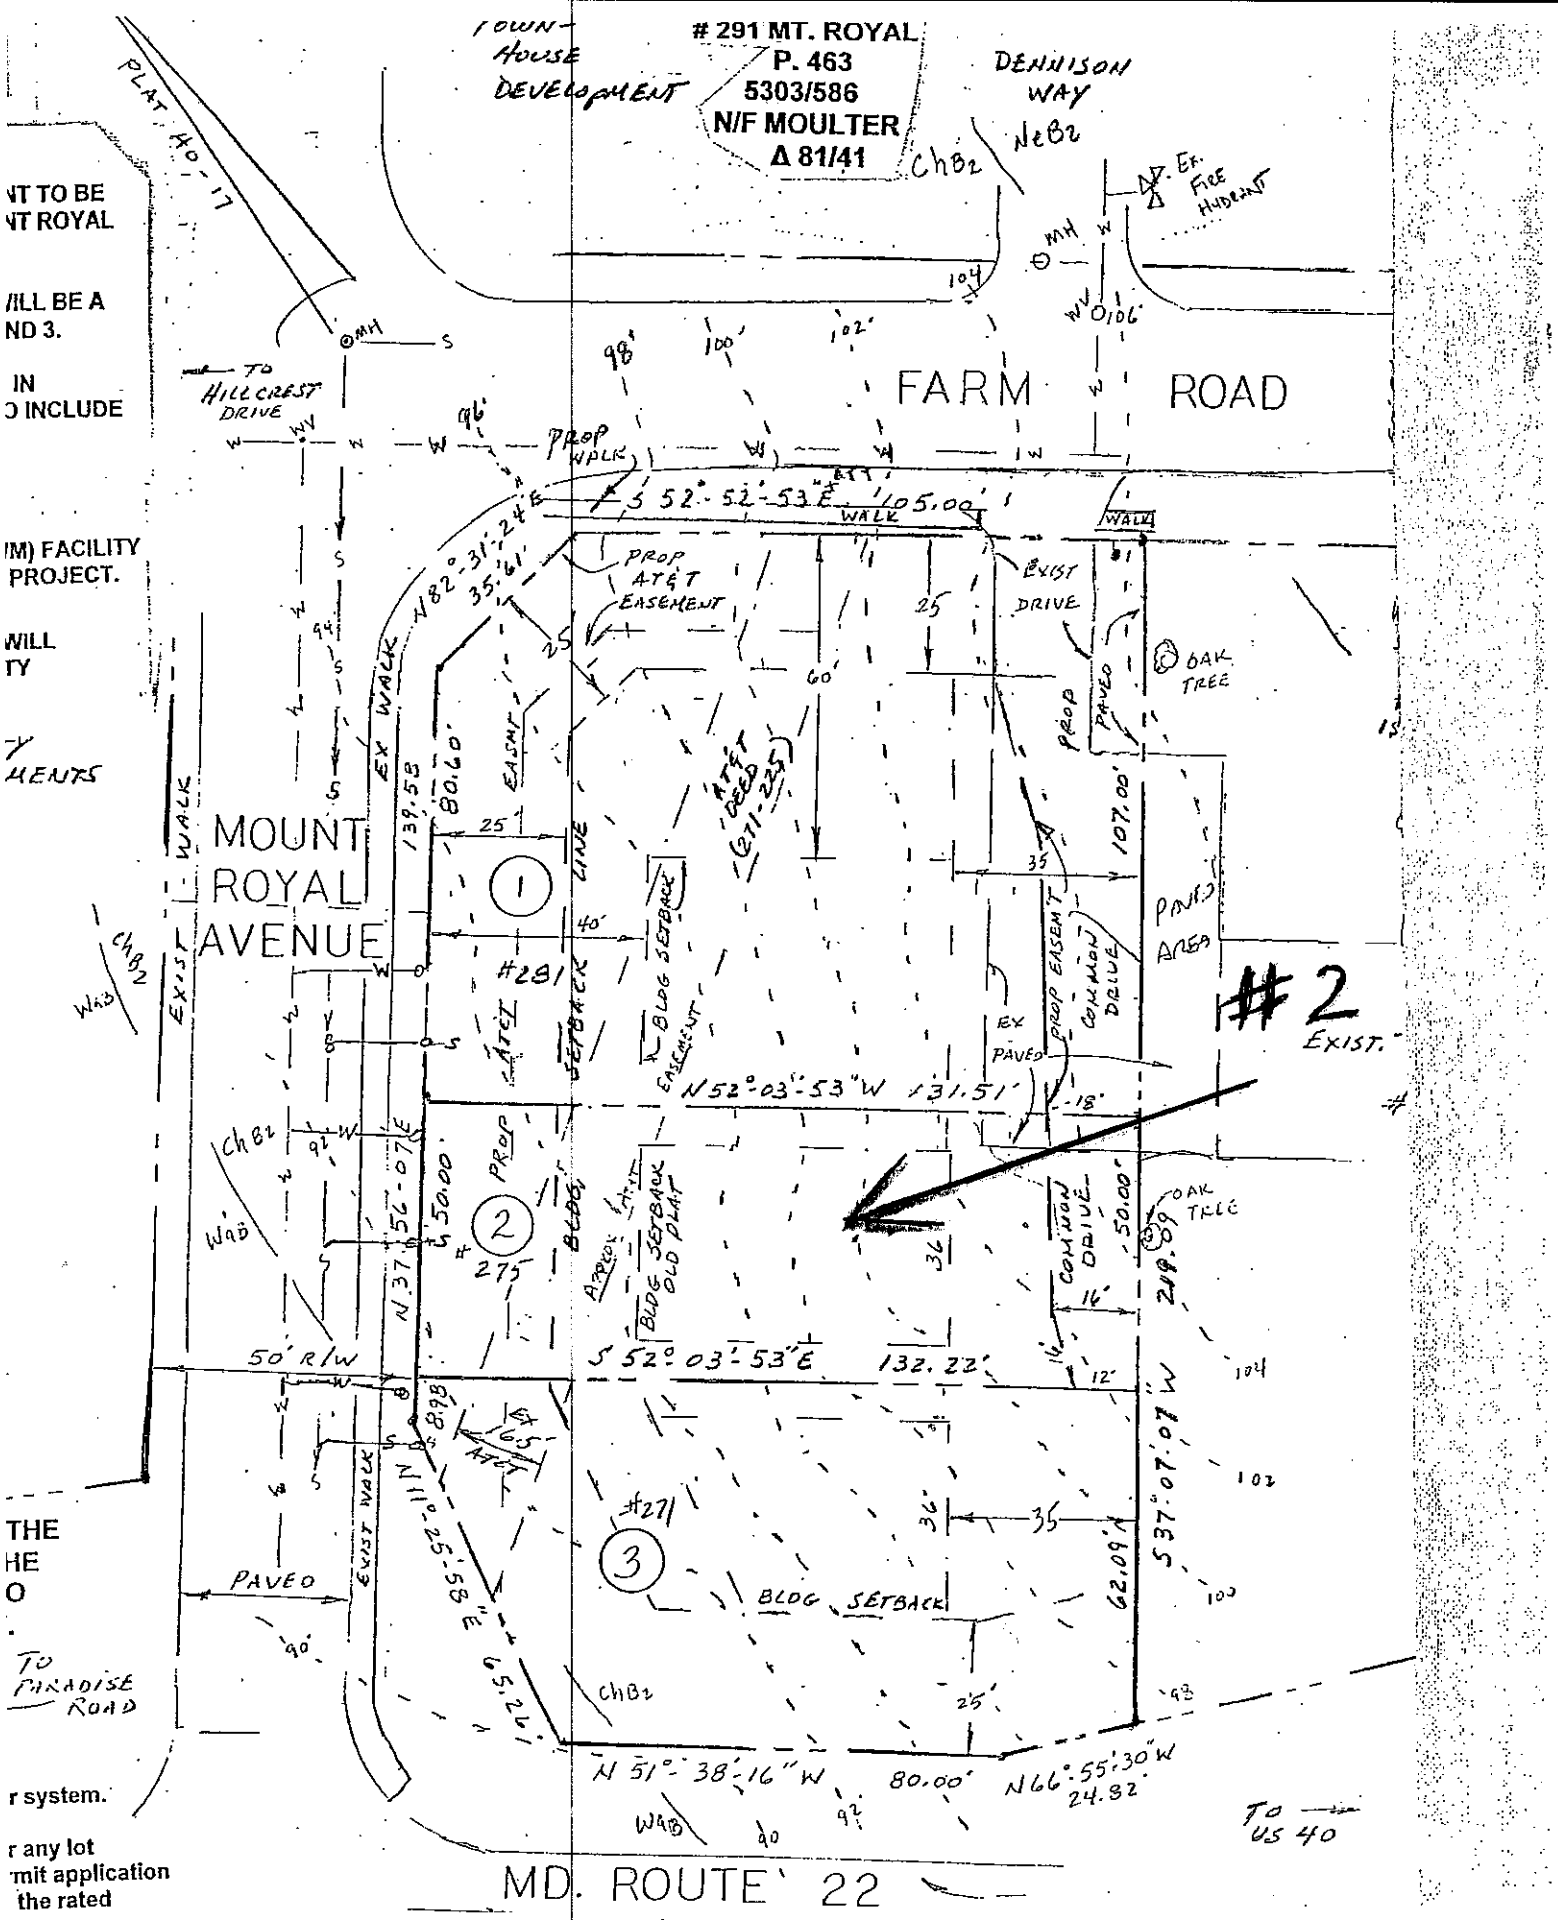

NT TO BE
NT ROYAL

/ILL BE A
ND 3.

IN
O INCLUDE

IM) FACILITY
PROJECT.

WILL
TY

MENTS

THE
HE
O

r system.

r any lot
mit application
the rated