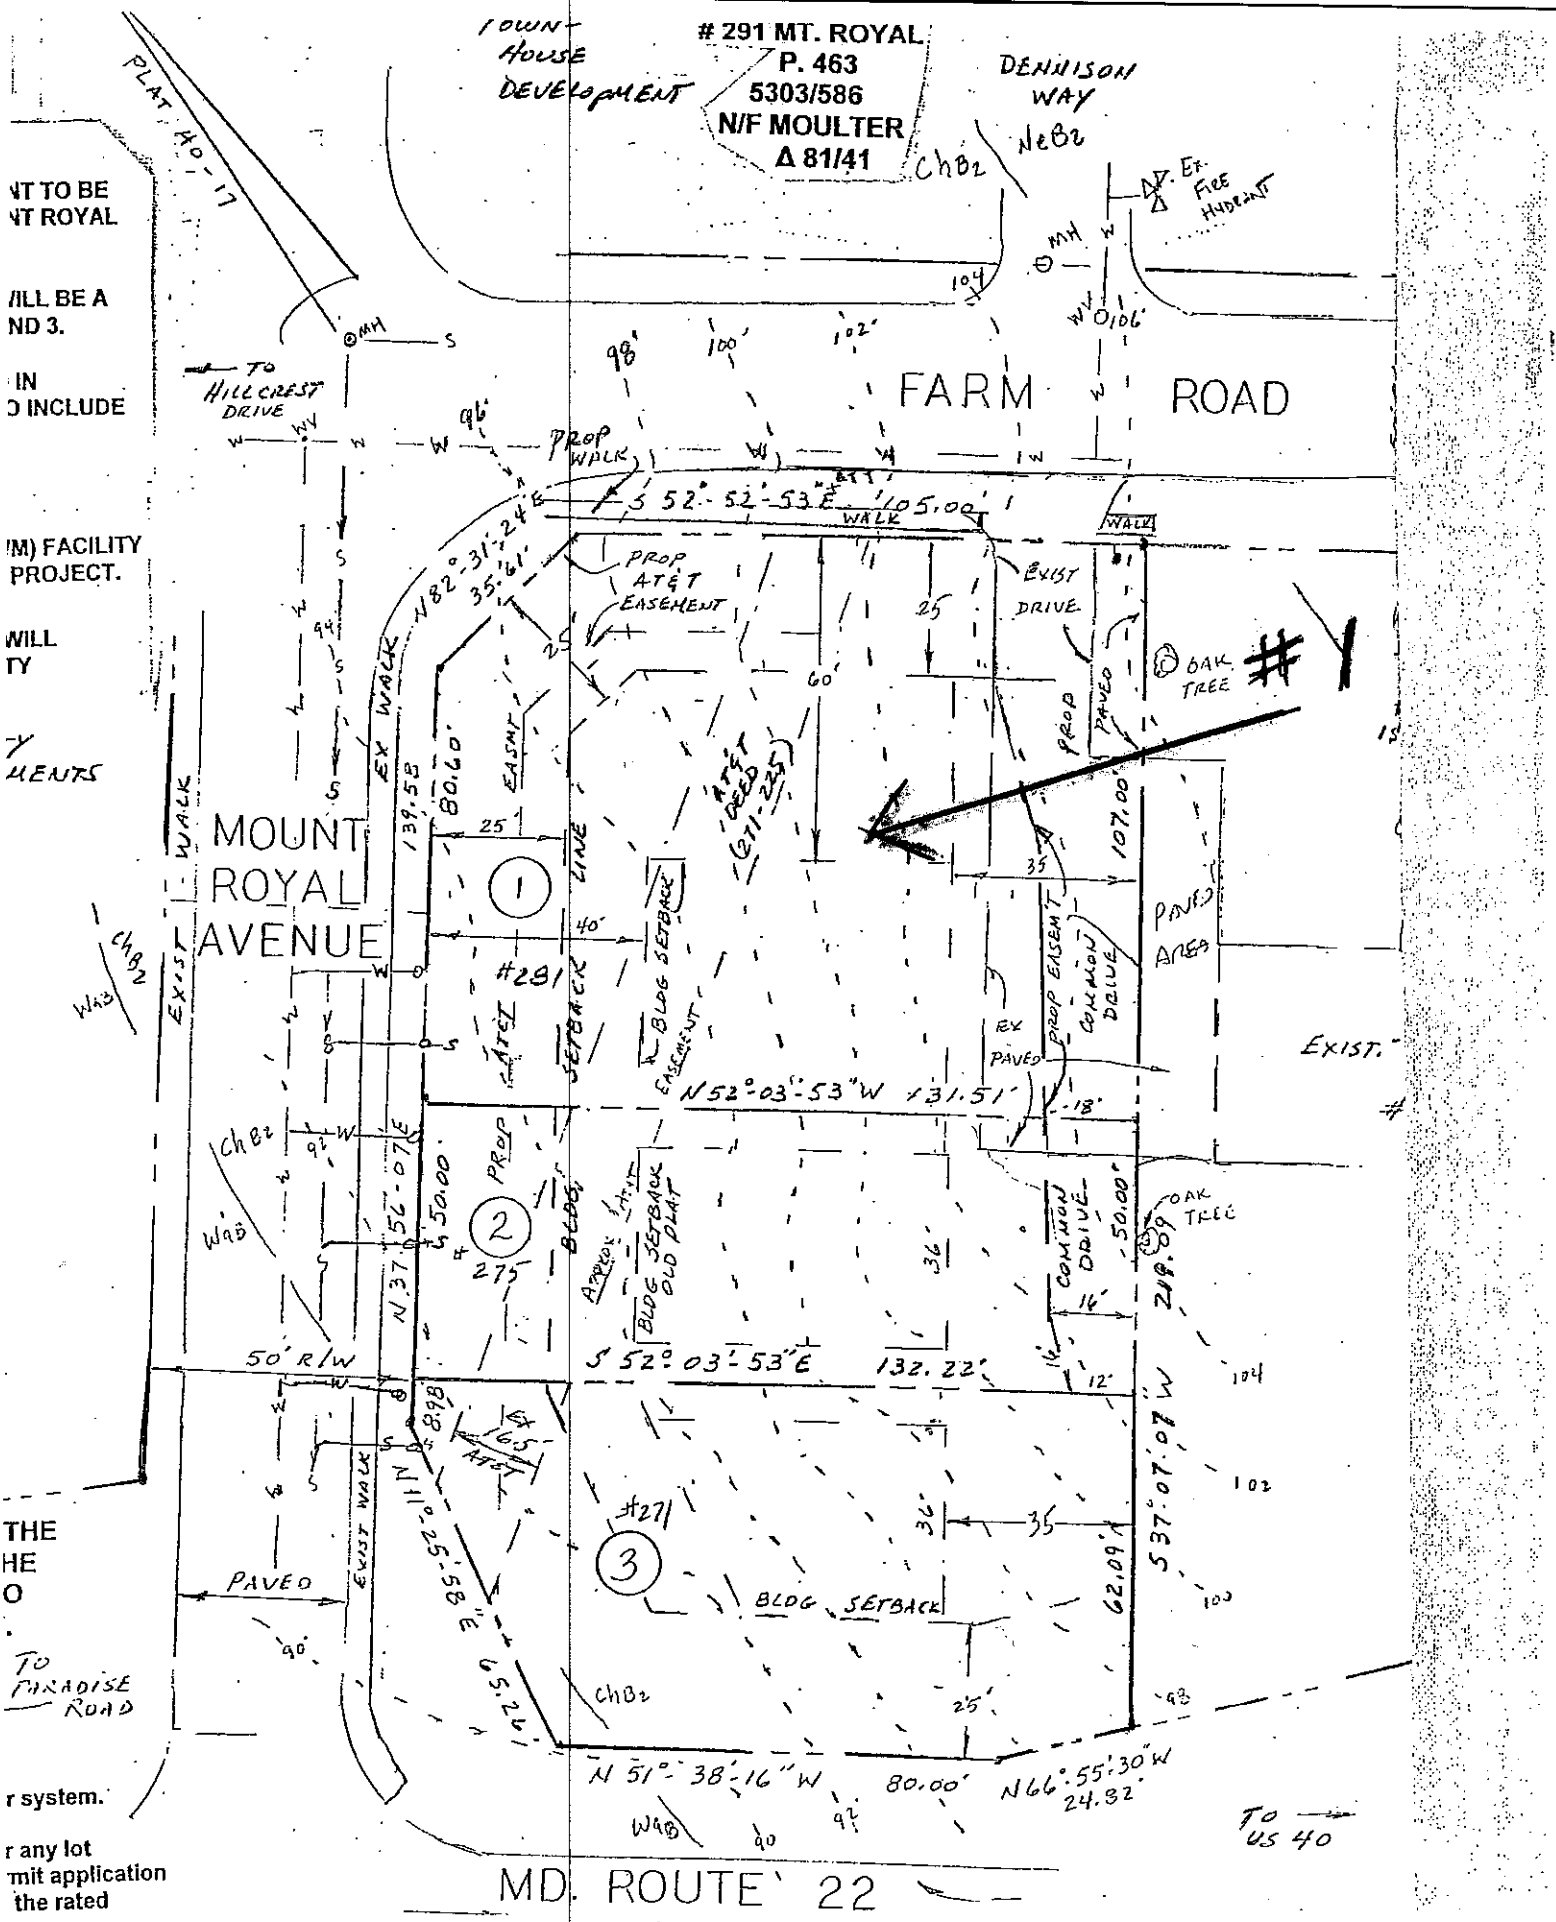

NT TO BE
NT ROYAL

ILL BE A
ND 3.

IN
O INCLUDE

M) FACILITY
PROJECT.

WILL
TY

Y
UENTS

THE
HE
O

r system.

r any lot
mit application
the rated